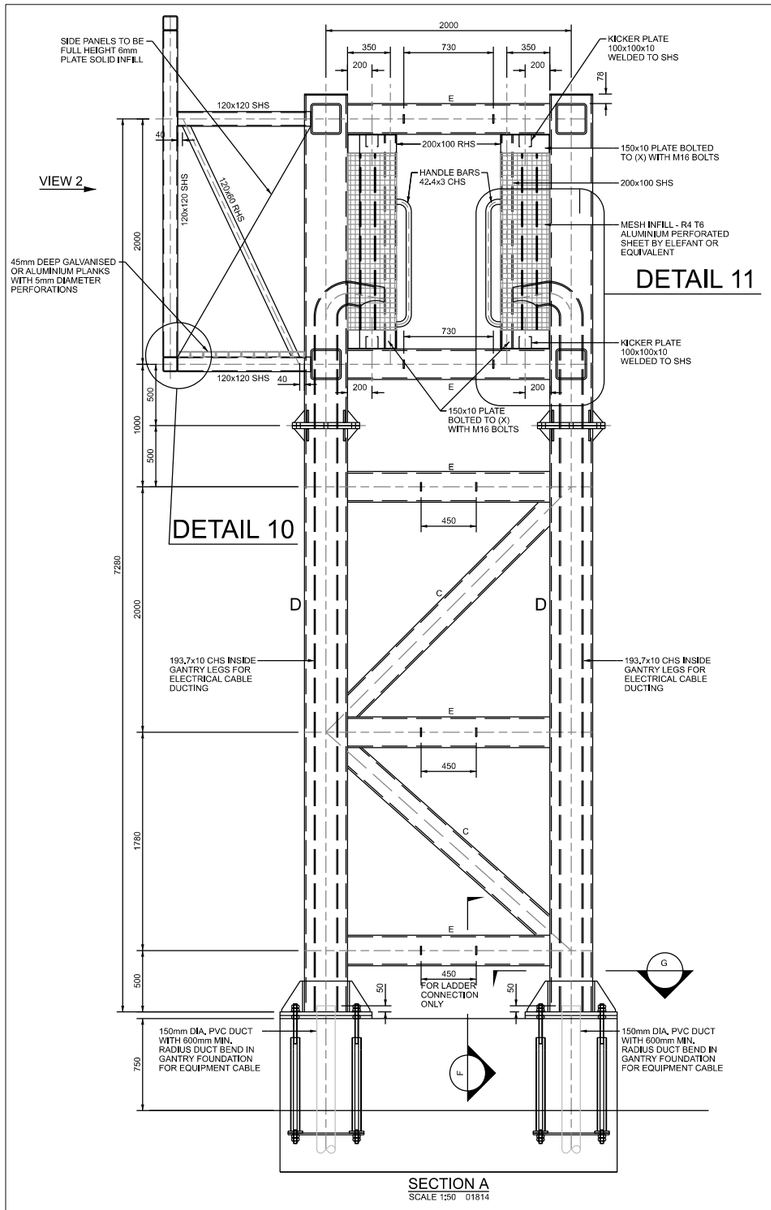

SECTION A
SCALE 1:50 01814

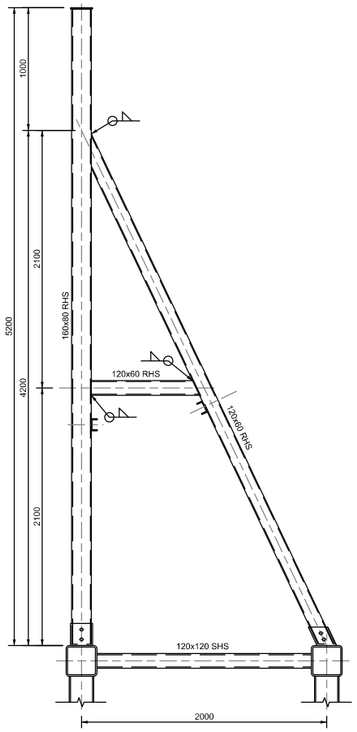

SECTION B
SCALE 1:50

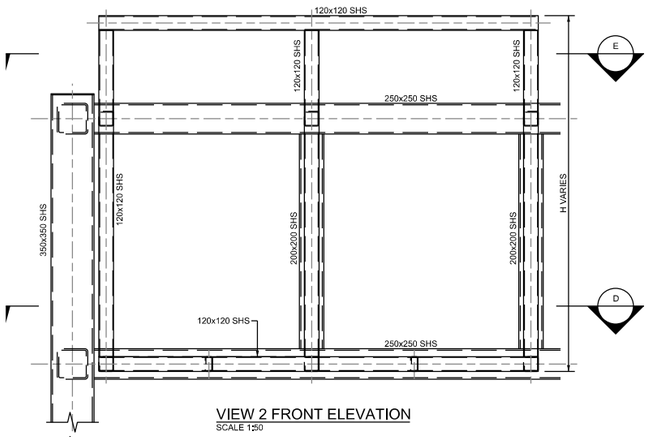

VIEW 2 FRONT ELEVATION
SCALE 1:50

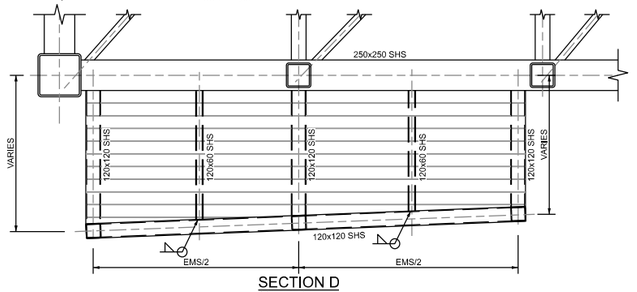

SECTION D
SCALE 1:50

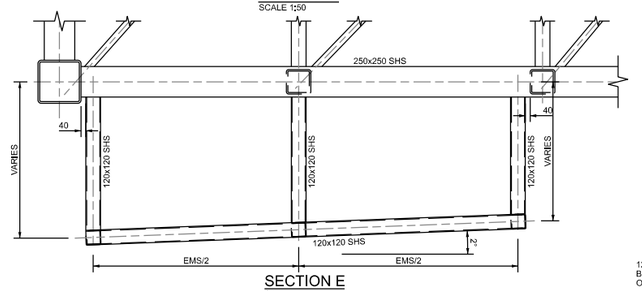

SECTION E
SCALE 1:50

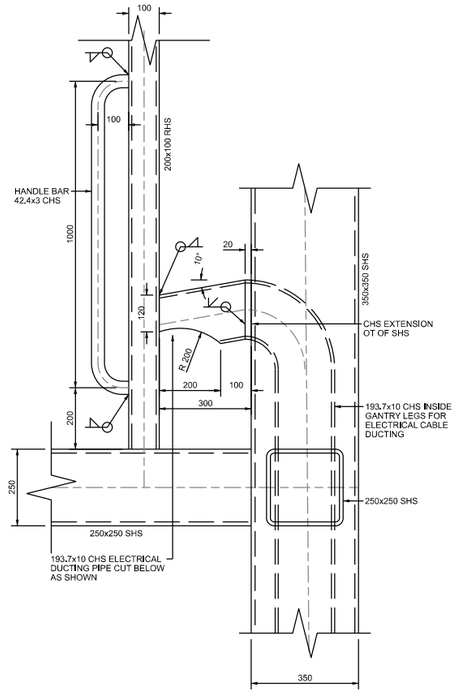

DETAIL 11
SCALE 1:20

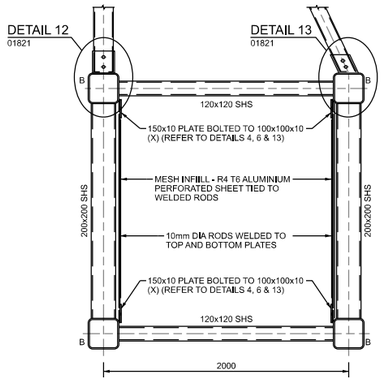

TYPICAL CROSS SECTION THROUGH BOOM
SCALE 1:50

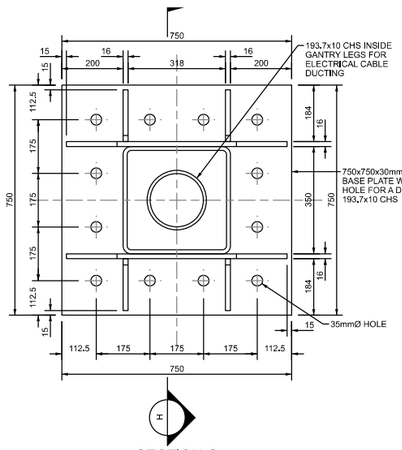

SECTION G
SCALE 1:20

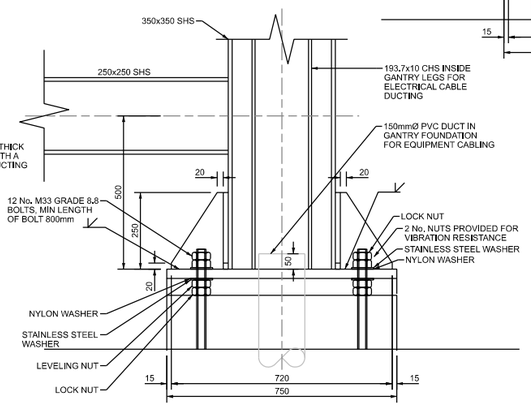

SECTION H
SCALE 1:20

SECTION F
SCALE 1:20

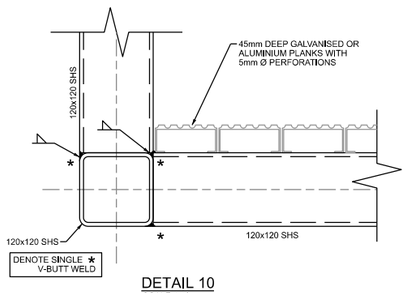

DETAIL 10
SCALE 1:10

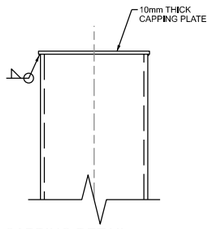

CAPPING DETAIL
(TYPICAL FOR ALL EXPOSED SHS/RHS ENDS)
SCALE 1:20

Bonneagar Iompair Éireann
Transport Infrastructure Ireland

ACTIVITY

Construction & Commissioning

PUBLICATION TITLE

GANTRY GROUP 7
GENERAL ARRANGEMENT OF GANTRY GROUP 7 SHEET 2 OF 4

STREAM	SHEET	HISTORICAL REFERENCE	DOCUMENTATION SET	PUBLICATION DATE	PUBLICATION NUMBER ACTIVITY	STREAM	DRAWING NUMBER
STANDARD CONSTRUCTION DETAIL (SCD)	A3	RCD/1800/019	STANDARD	DECEMBER 2014	CC	SCD	01819