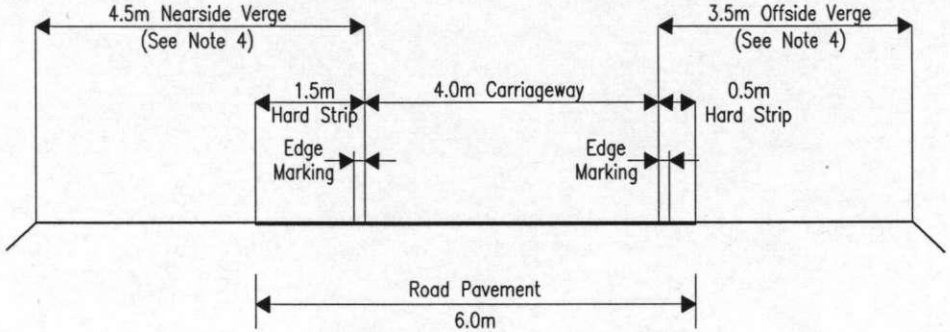

Notes :–
1. All dimensions are in metres
2. See NRA TD27 for dimensions of cross–section elements
3. For details of road markings see the Traffic Signs Manual
4. The verge width should be increased as required to accomodate the features and services contained therein

Scale 1:100

NRA NATIONAL ROADS AUTHORITY	ROAD CONSTRUCTION DETAILS	ROAD TYPE AND CROSS–SECTION	Issue	Date	SLIP ROADS, INTERCHANGE LINKS AND LOOPS : 1 LANE	Drawing No.
			P2	11/07		RCD/ 000/8
			P1	3/00		