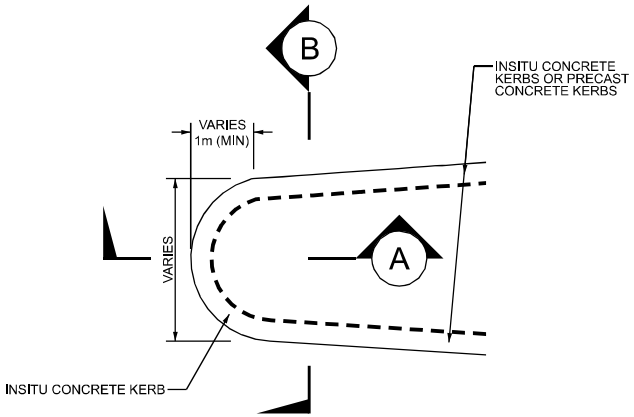

PLAN

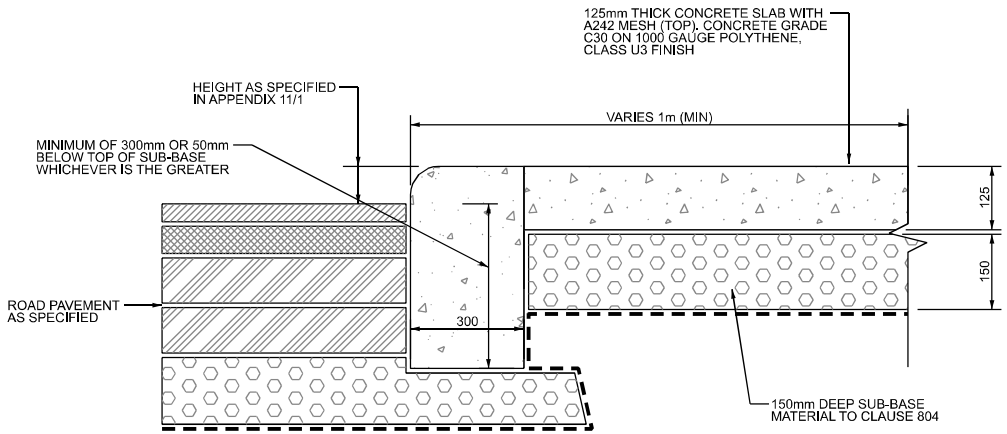

SECTION A

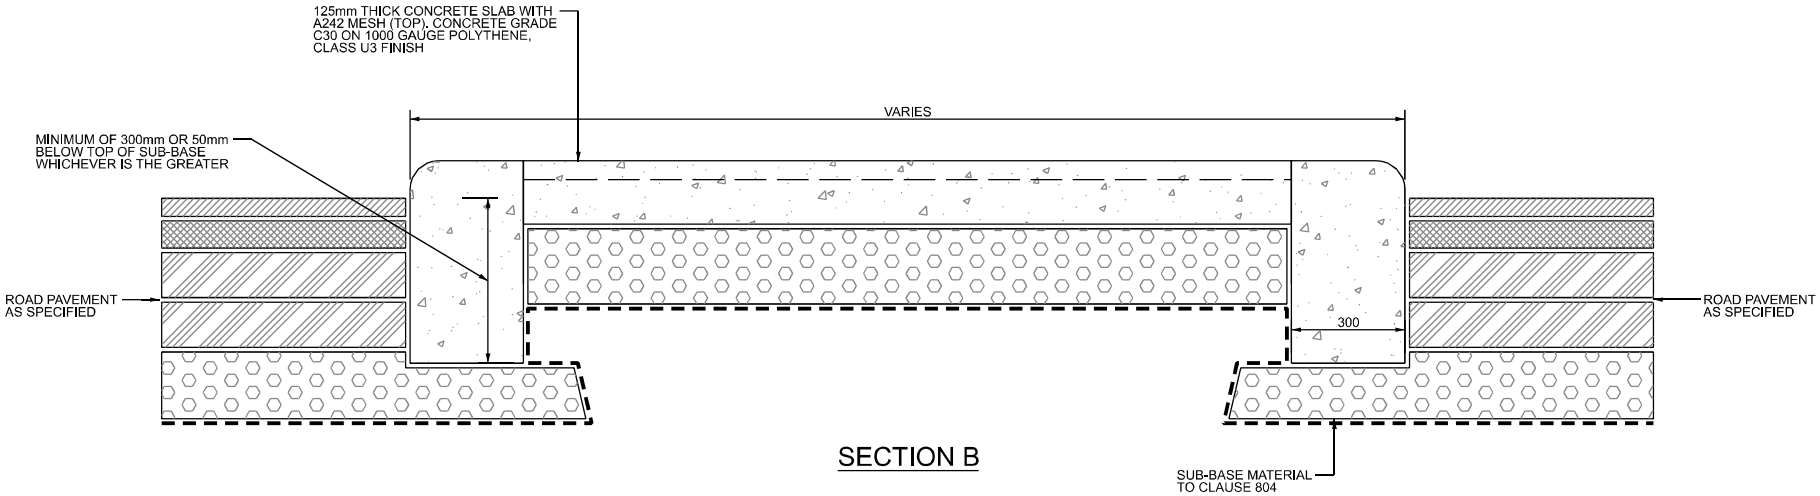

SECTION B

NOTES :-
1. IN SITU CONCRETE KERBS ARE AS SHOWN ON CC-SCD-01102.
2. PRECAST CONCRETE KERBS ARE AS SHOWN ON CC-SCD-01101.

Bonneagar Iompair Éireann
Transport Infrastructure Ireland

ACTIVITY

CC Construction & Commissioning

STREAM

STANDARD CONSTRUCTION DETAILS (SCD)

PUBLICATION TITLE

KERBS, FOOTWAYS AND PAVED AREAS
NOSING DETAIL

HISTORICAL REFERENCE	DOCUMENTATION SET	PUBLICATION DATE	PUBLICATION NUMBER		
			ACTIVITY	STREAM	DRAWING NUMBER
RCD/1100/7	STANDARDS	MARCH 2000	CC	SCD	01107