


## SECTION F
SCALE 1:50

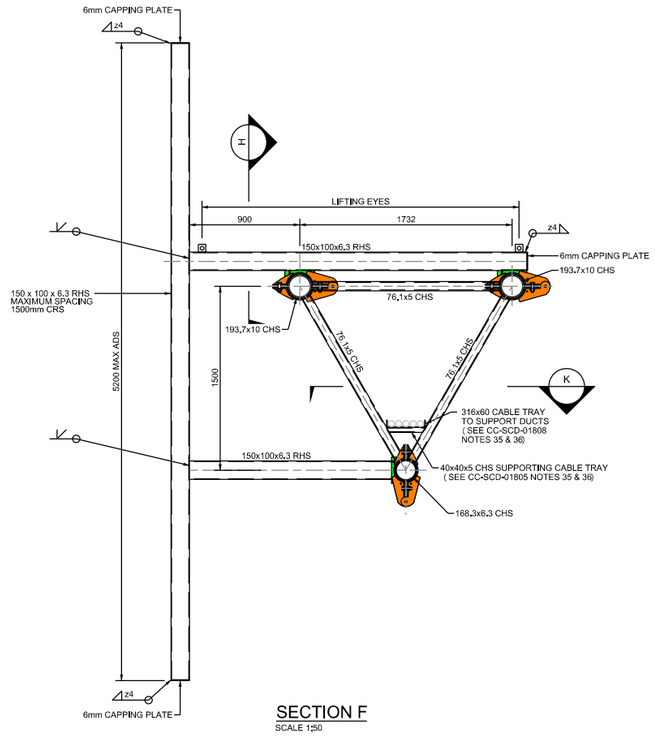


## SECTION H
SCALE 1:20




## SECTION H
SCALE 1:20

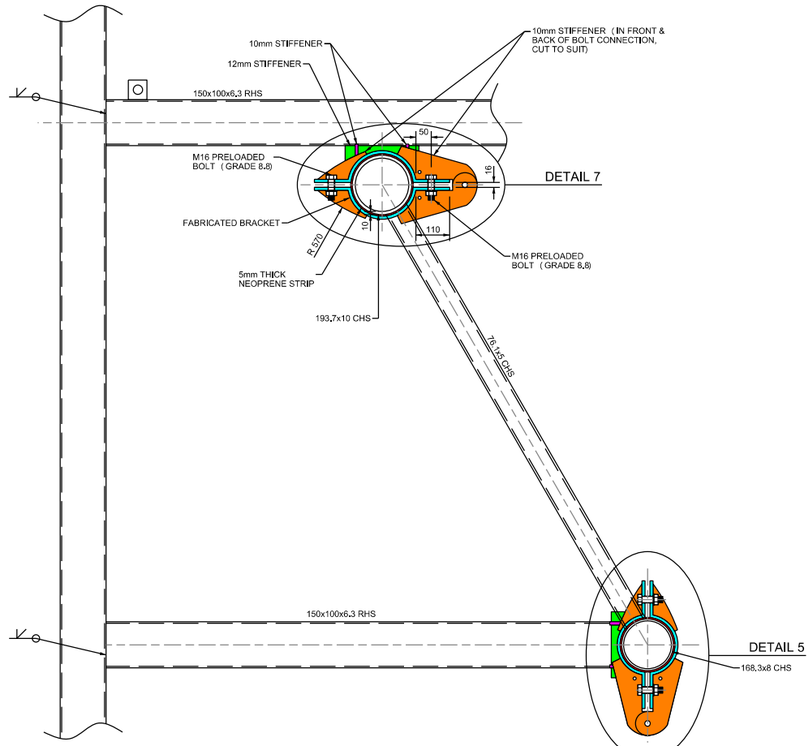


## SECTION K
SCALE 1:20

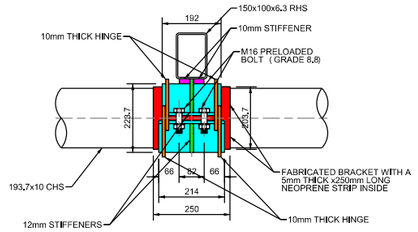


## HINGE BRACKET DETAIL 7
SCALE 1:10




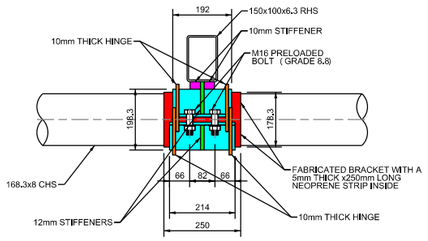


## HINGE BRACKET DETAIL 5
SCALE 1:10

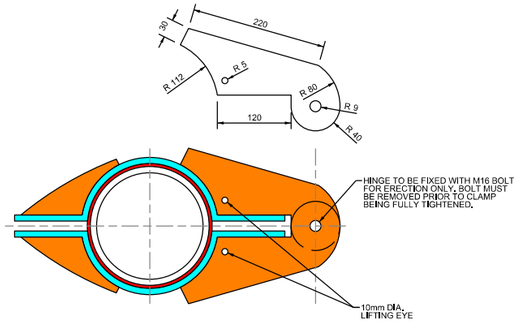NOTES:-
1. FOR NOTES REFER TO CC-SCD-01808.
2. FOR FABRICATION OF CLAMPS, ALL WELDS TO BE 8mm MINIMUM FILLET WELDS AND CONTINUOUS, UNLESS NOTED OTHERWISE. DESIGN ENGINEER TO VERIFY.
3. TII TAKE NO RESPONSIBILITY FOR THE STRUCTURAL ADEQUACY OF THESE CLAMPING DETAILS. IT IS THE RESPONSIBILITY OF THE DESIGN ENGINEER TO ANALYSE, DESIGN AND DETAILS ALL ASPECT OF THE CLAMPING CONNECTION.
4. EACH VERTICAL MEMBER SUPPORTING SIGNS WILL REQUIRE A SET OF CLAMPS TO CONNECT TO THE GANTRY.

Bonneagar Iompair Éireann
Transport Infrastructure Ireland

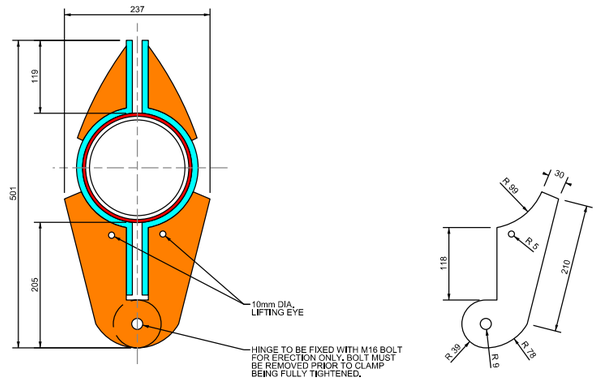ACTIVITY: CC Construction & Commissioning

PUBLICATION TITLE:
GANTRY GROUP 3
DETAILS OF GANTRY GROUP 3 SHEET 3 OF 3

| STREAM | SHEET | HISTORICAL REFERENCE | DOCUMENTATION SET | PUBLICATION DATE | PUBLICATION NUMBER (ACTIVITY / STREAM / DRAWING NUMBER) |
|---|---|---|---|---|---|
| STANDARD CONSTRUCTION DETAIL (SCD) | A3 | RCD/1800/009 | STANDARD | DECEMBER 2014 | CC / SCD / 01809 |