LEGEND:

ROAD

FOOTPATHS

BUILDINGS / PRIVATE LAND

NOT TO SCALE

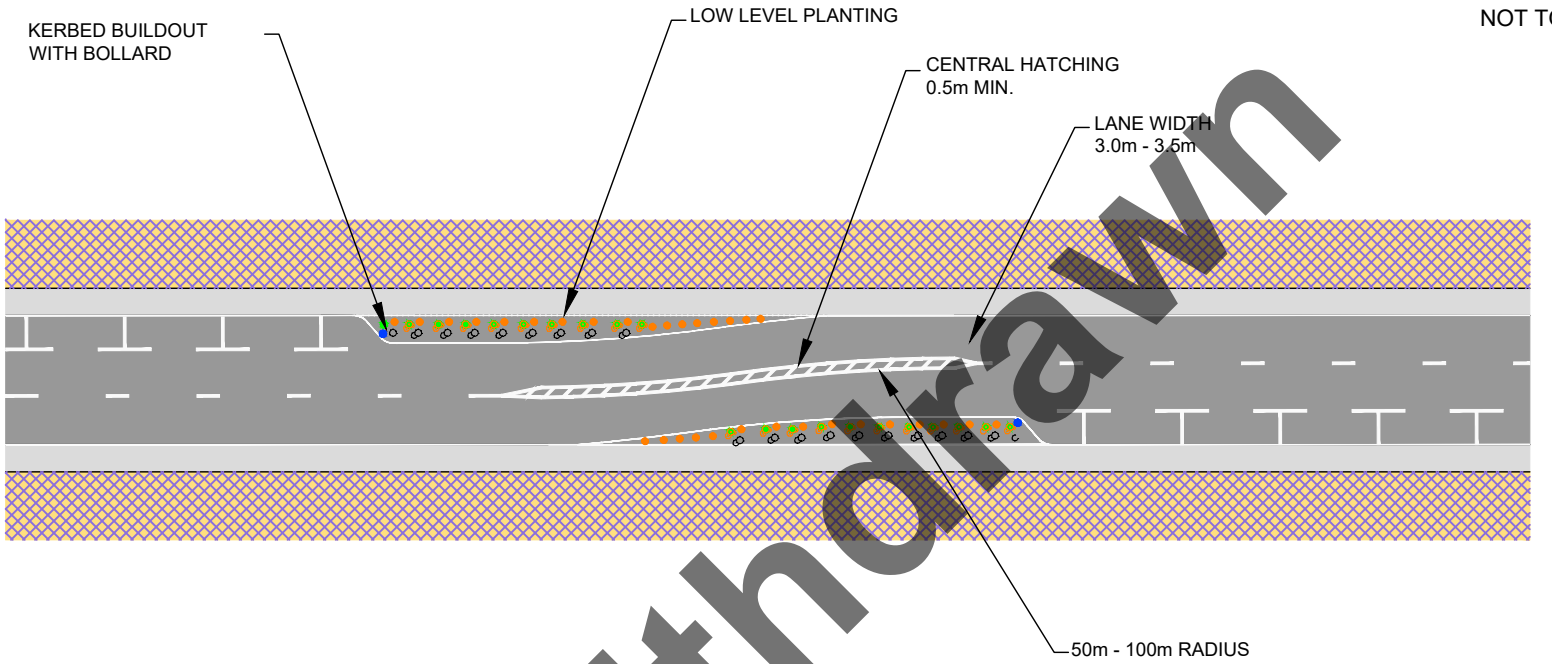

PLAN

Withdrawn

Bonneagar Iompair Éireann
Transport Infrastructure Ireland

ACTIVITY

Construction & Commissioning

STREAM

STANDARD CONSTRUCTION DETAILS (SCD)

PUBLICATION TITLE

PROVISIONS OF HORIZONTAL LATERAL SHIFT
ROAD WIDTH > 8.6m

HISTORICAL REFERENCE	DOCUMENTATION SET	PUBLICATION DATE	PUBLICATION NUMBER
Plate Number 20	STANDARDS	AUGUST 2018	CC SCD 05020